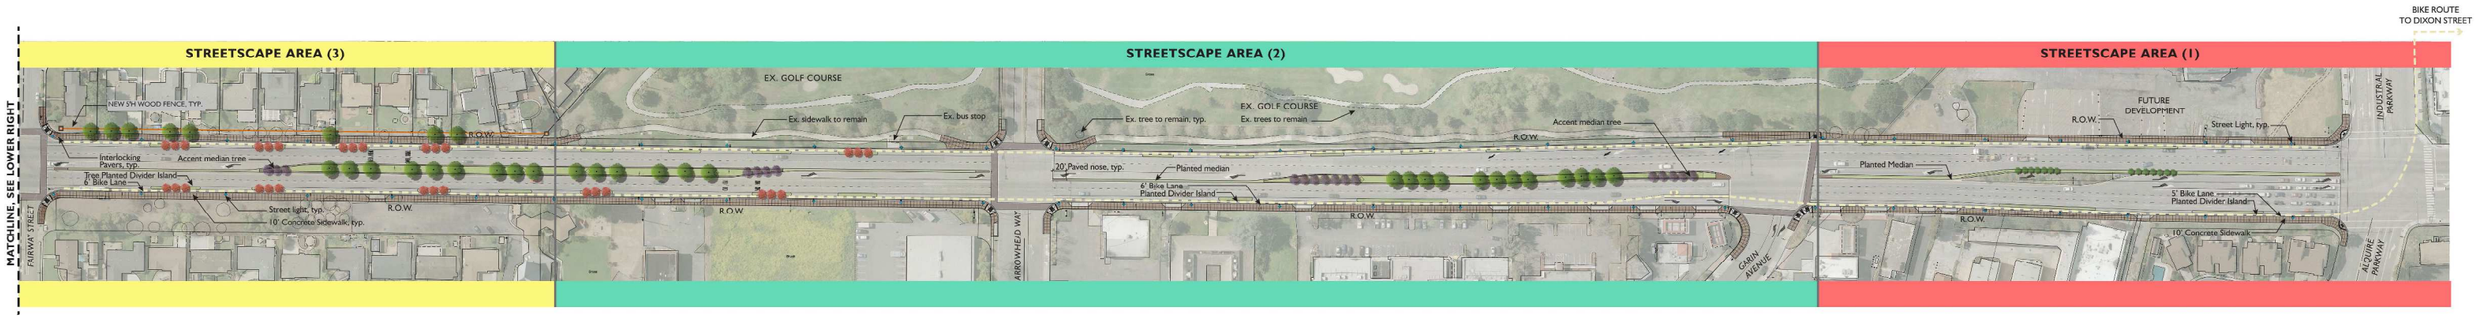

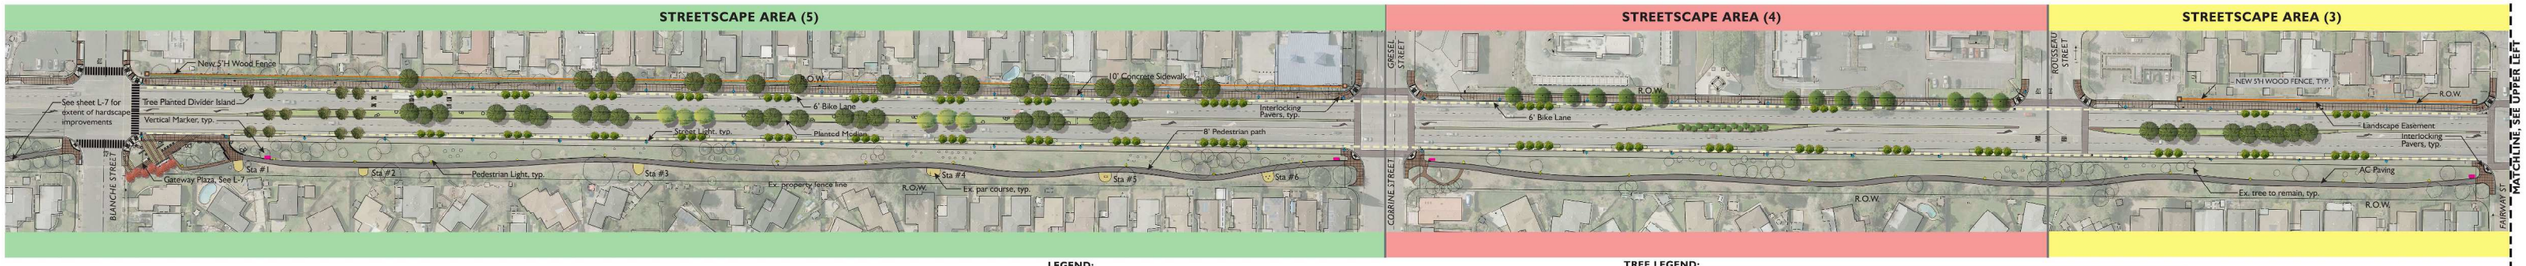

LEGEND:

- STREET LIGHT
- PEDESTRIAN LIGHT
- NEW CONCRETE SIDEWALK
- INTERLOCKING PAVERS
- BIKE LANE
- NEW 5'H METAL FENCE
- VERTICAL MARKER

TREE LEGEND:

- MEDIAN TREE — *Quercus agrifolia* — Coast Live Oak
- STREET TREE/MEDIAN TREE — *Platanus acerifolia 'Columbia'* — London Plane Tree
- ORCHARD GRID — *Olea europaea 'Swanhill' (Std)* — Swanhill Olive Tree
- COLUMNAR TREE — *Ginkgo biloba 'Princeton Sentry'* — Princeton Sentry Maidenhair Tree
- MEDIAN TREE — *Quercus lobata* — Valley Oak
- ACCENT MEDIAN TREE — *Lagerstroemia indica* — Crape Myrtle
- COLUMNAR TREE — *Acer rubrum 'Armstrong'* — Armstrong Red Maple
- ENTRY ACCENT TREE — *Cupressus sempervirens 'Stricta'* — Fastigiate Italian Cypress