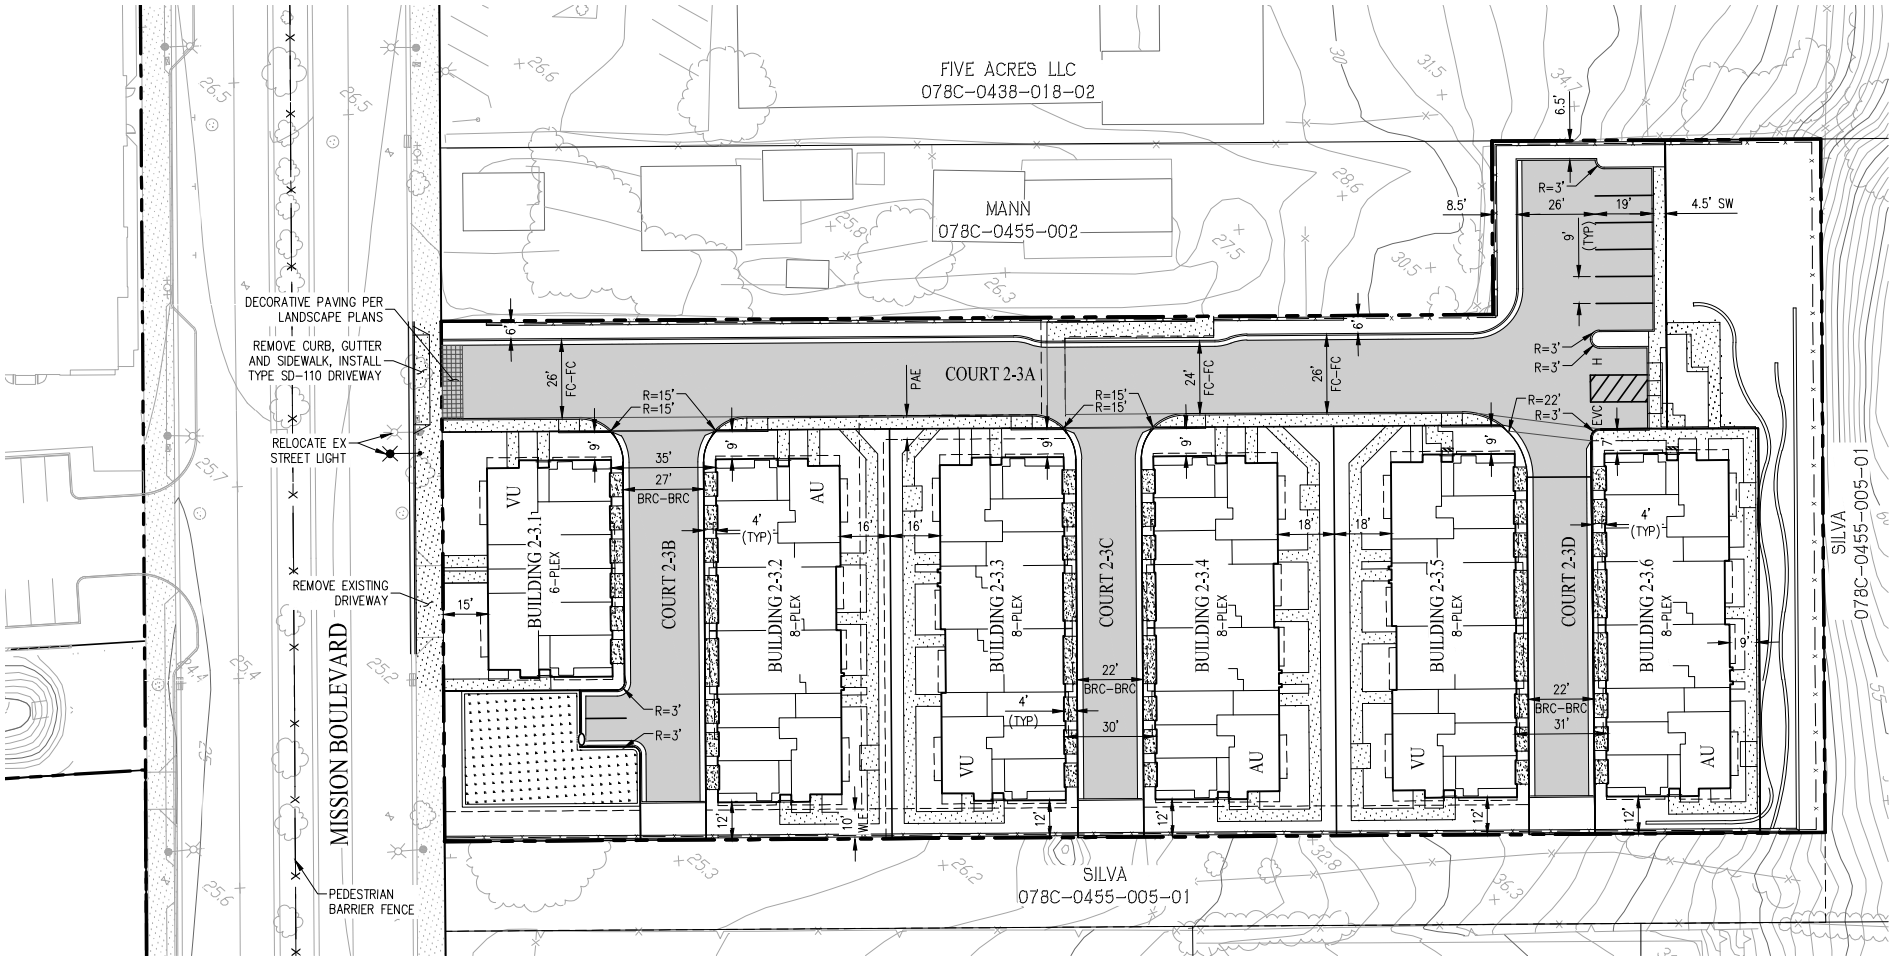
FIVE ACRES LLC
078C-0438-018-02
MANN
078C-0455-002
DECORATIVE PAVING PER LANDSCAPE PLANS
REMOVE CURB, GUTTER AND SIDEWALK, INSTALL TYPE SD-110 DRIVEWAY
RELOCATE EX STREET LIGHT
REMOVE EXISTING DRIVEWAY
PEDESTRIAN BARRIER FENCE
MISSION BOULEVARD
COURT 2-3A
COURT 2-3B
COURT 2-3C
COURT 2-3D
BUILDING 2-3.1 6-PLEX
BUILDING 2-3.2 8-PLEX
BUILDING 2-3.3 8-PLEX
BUILDING 2-3.4 8-PLEX
BUILDING 2-3.5 8-PLEX
BUILDING 2-3.6 8-PLEX
VU
AU
SILVA
078C-0455-005-01
4.5' SW
PAE
WLE
EVC
H

Tract 8445

Attachment IV - Site Maps

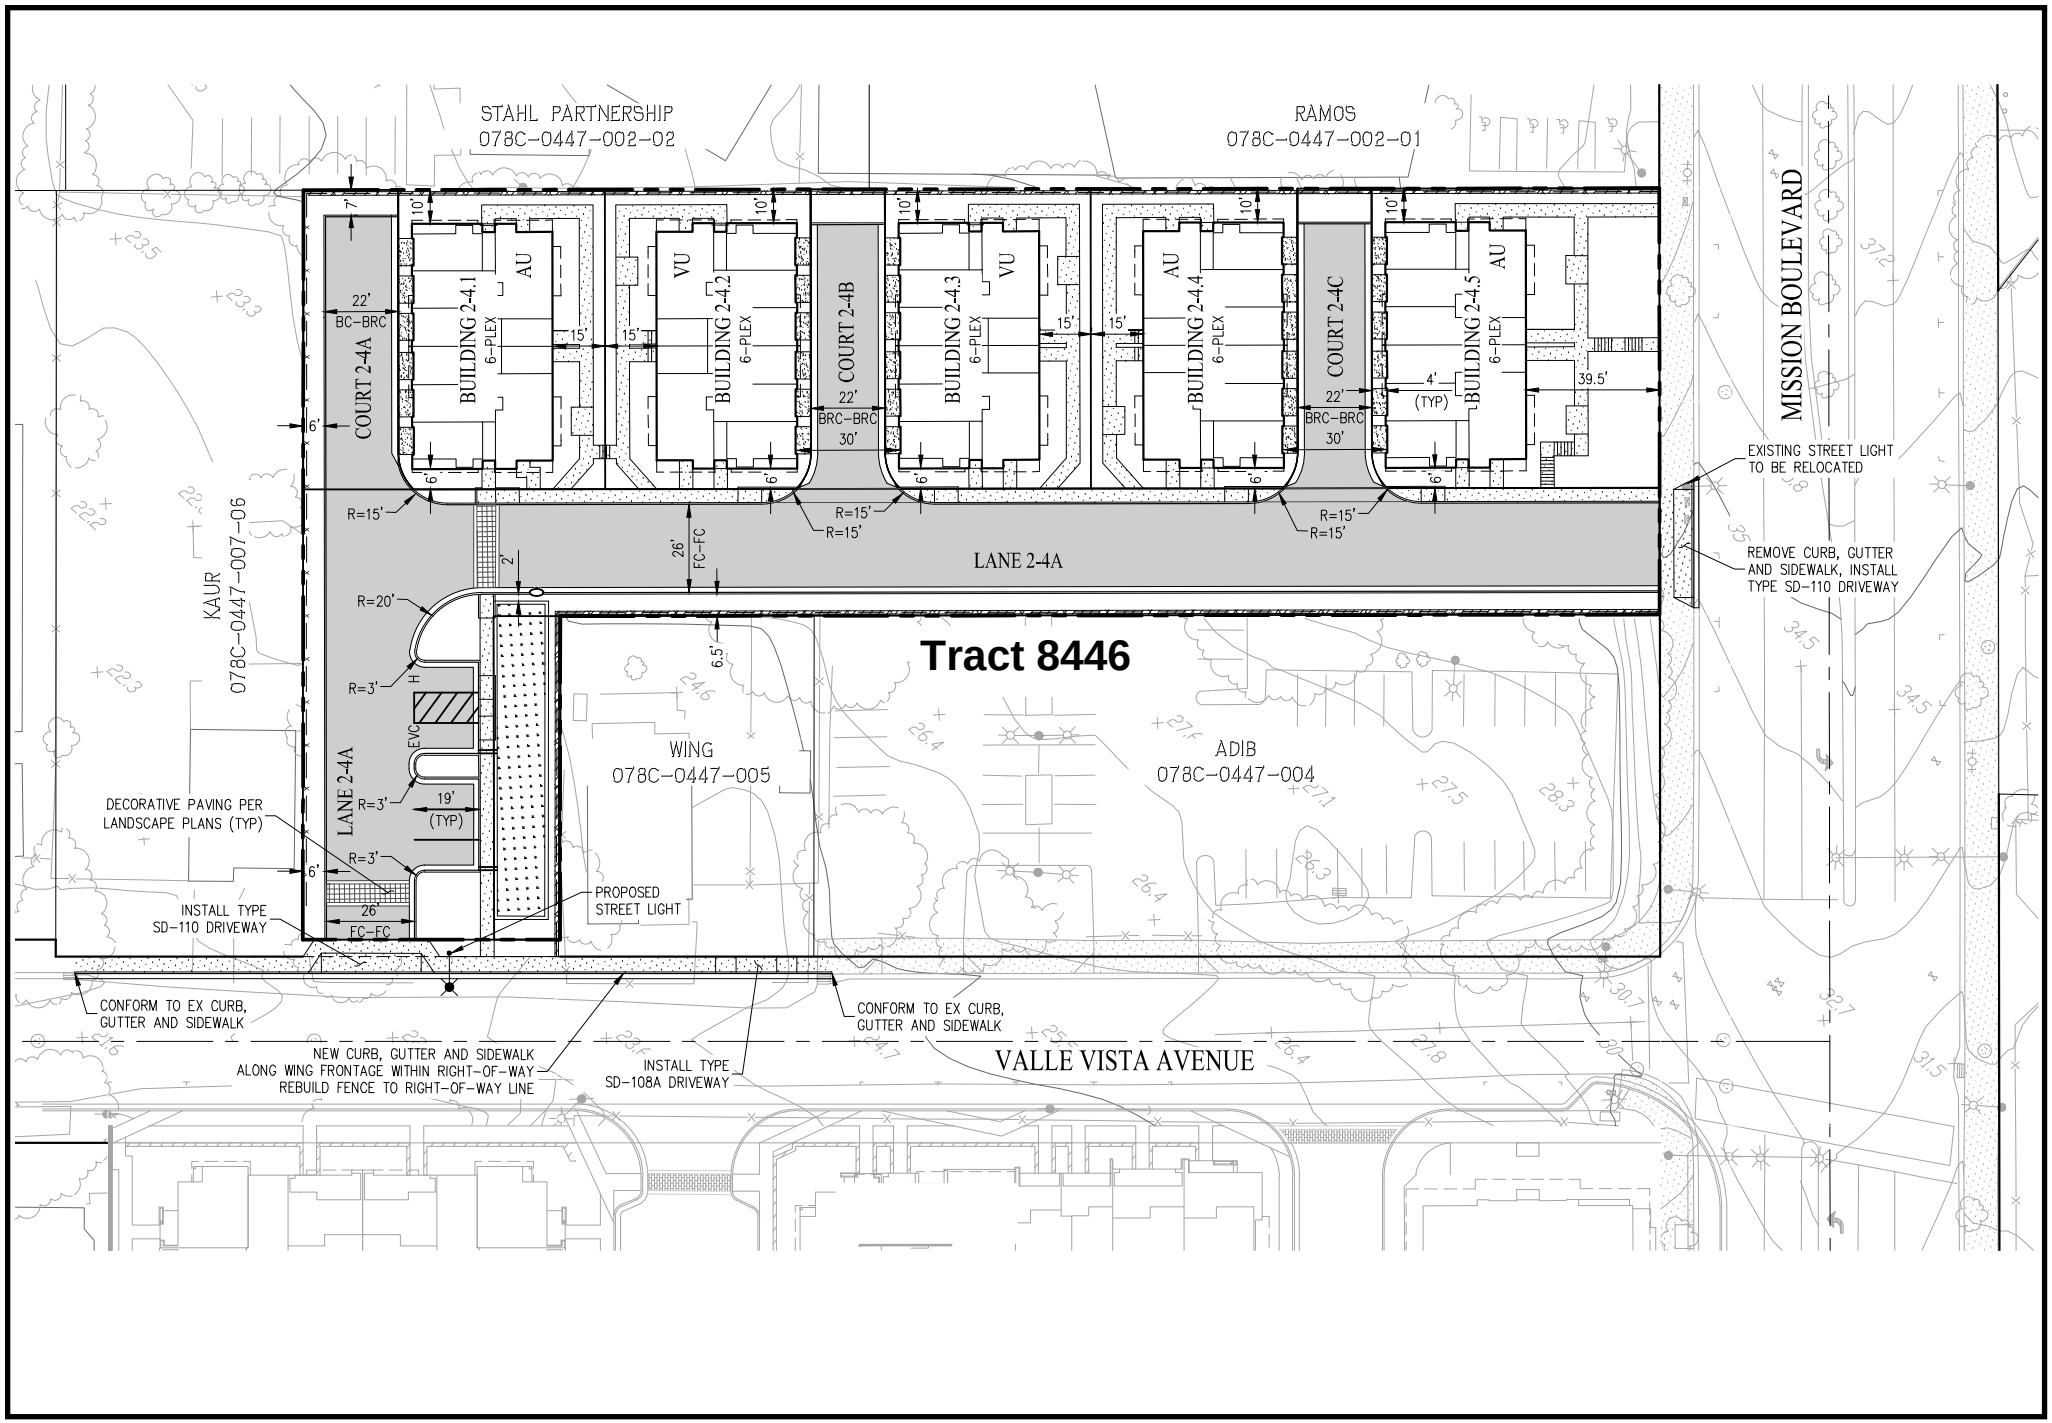

March 2019