Site Plan

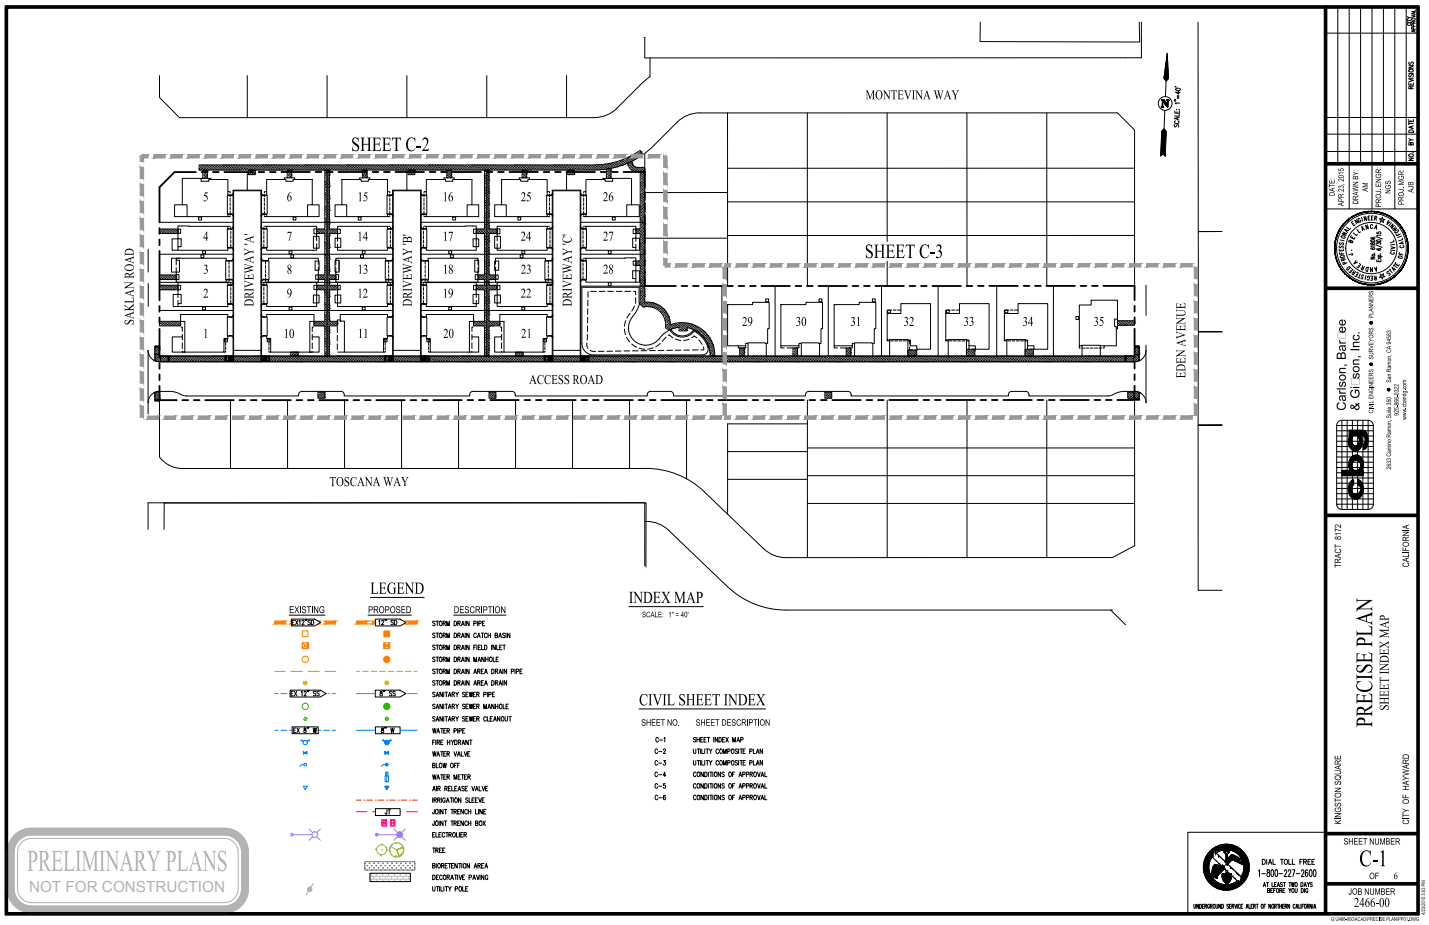
MONTEVINA WAY
SHEET C-2
SHEET C-3
SAKLAN ROAD
DRIVEWAY 'A'
DRIVEWAY 'B'
DRIVEWAY 'C'
ACCESS ROAD
EDEN AVENUE
TOSCANA WAY
SCALE: 1"=40'
INDEX MAP
SCALE: 1" = 40'
LEGEND
EXISTING
PROPOSED
DESCRIPTION
STORM DRAIN PIPE
STORM DRAIN CATCH BASIN
STORM DRAIN FIELD INLET
STORM DRAIN MANHOLE
STORM DRAIN AREA DRAIN PIPE
STORM DRAIN AREA DRAIN
SANITARY SEWER PIPE
SANITARY SEWER MANHOLE
SANITARY SEWER CLEANOUT
WATER PIPE
FIRE HYDRANT
WATER VALVE
BLOW OFF
WATER METER
AIR RELEASE VALVE
IRRIGATION SLEEVE
JOINT TRENCH LINE
JOINT TRENCH BOX
ELECTROLIER
TREE
BIORETENTION AREA
DECORATIVE PAVING
UTILITY POLE
CIVIL SHEET INDEX
SHEET NO. SHEET DESCRIPTION
C-1 SHEET INDEX MAP
C-2 UTILITY COMPOSITE PLAN
C-3 UTILITY COMPOSITE PLAN
C-4 CONDITIONS OF APPROVAL
C-5 CONDITIONS OF APPROVAL
C-6 CONDITIONS OF APPROVAL
PRELIMINARY PLANS
NOT FOR CONSTRUCTION
DIAL TOLL FREE
1-800-227-2600
AT LEAST TWO DAYS BEFORE YOU DIG
UNDERGROUND SERVICE ALERT OF NORTHERN CALIFORNIA
Carlson, Barbee & Gibson, Inc.
TRACT 8172
PRECISE PLAN
SHEET INDEX MAP
KINGSTON SQUARE
CITY OF HAYWARD
CALIFORNIA
SHEET NUMBER
C-1
OF 6
JOB NUMBER
2466-00