Attachment IV - Site Map Tract 8432

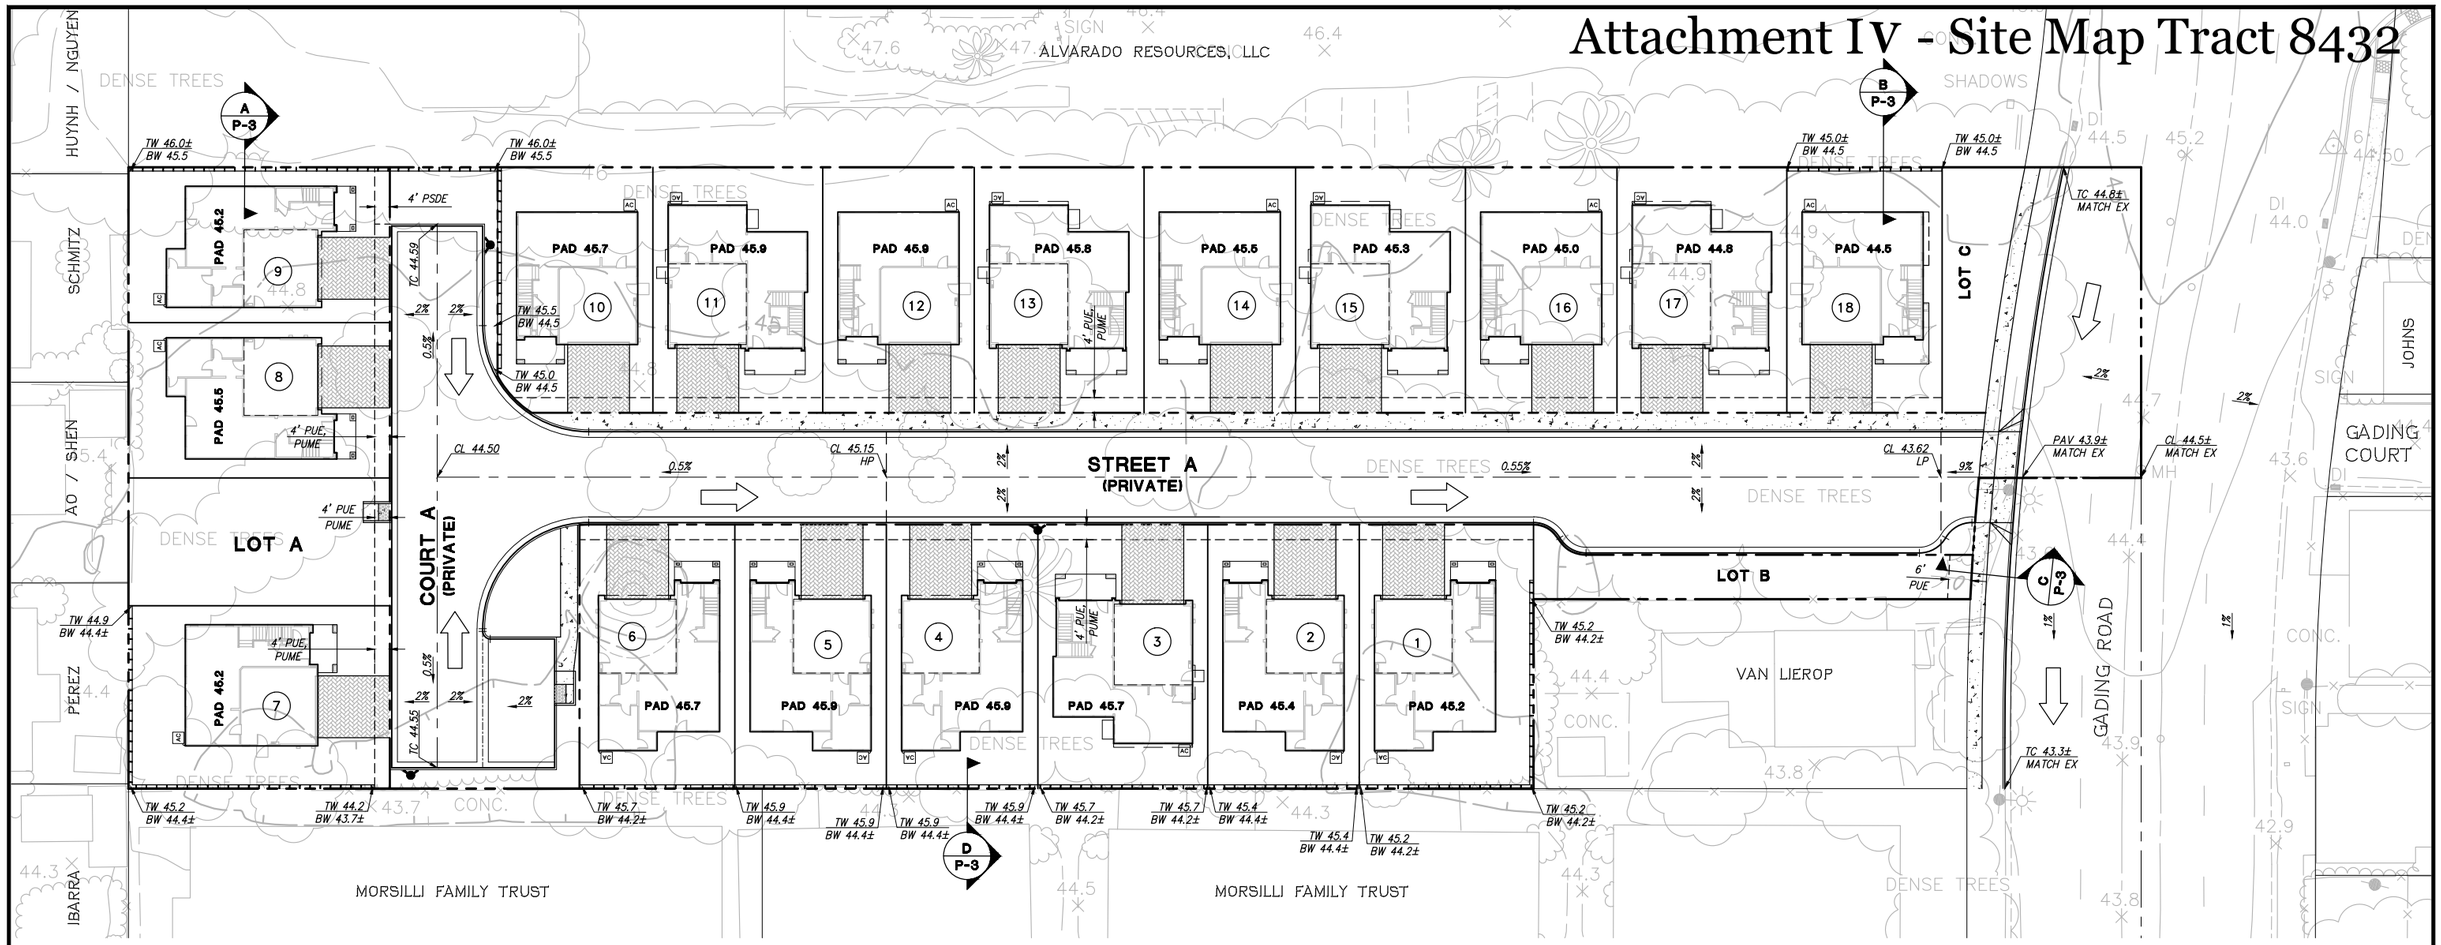

Address:
25941 Gading Road