Site Map

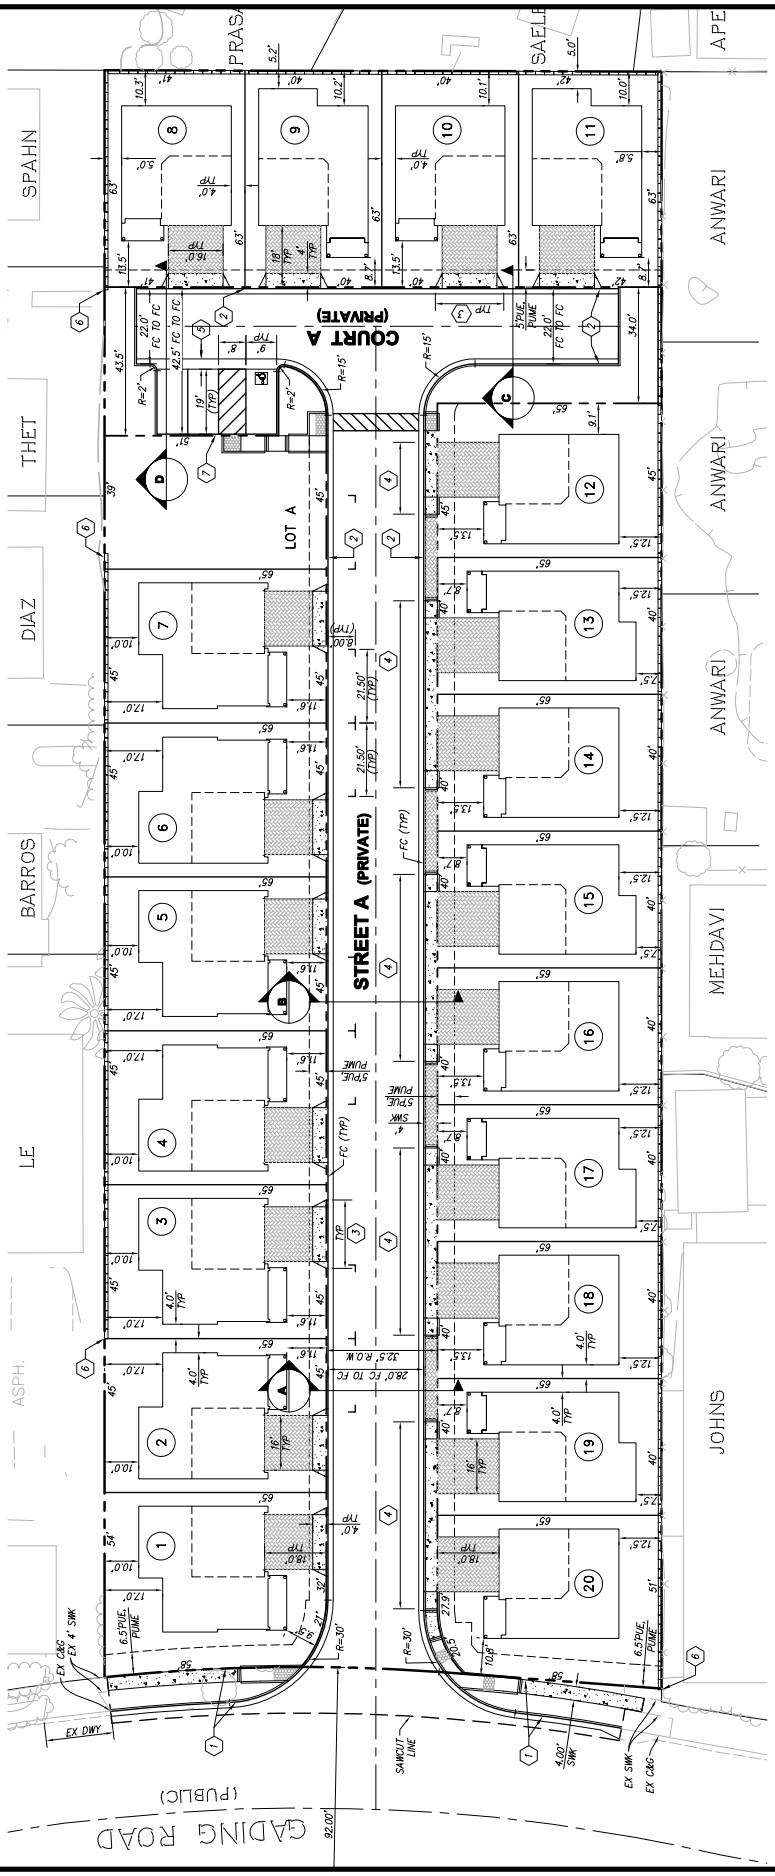
COURT A (PRIVATE)
STREET A (PRIVATE)
LOT A
SPAHN
THET
DIAZ
BARROS
LE
ANWARI
MEHDAVI
JOHNS
GADING ROAD (PUBLIC)
EX DWY
SAWCUT LINE
EX SWK
EX C&G