# Site Map



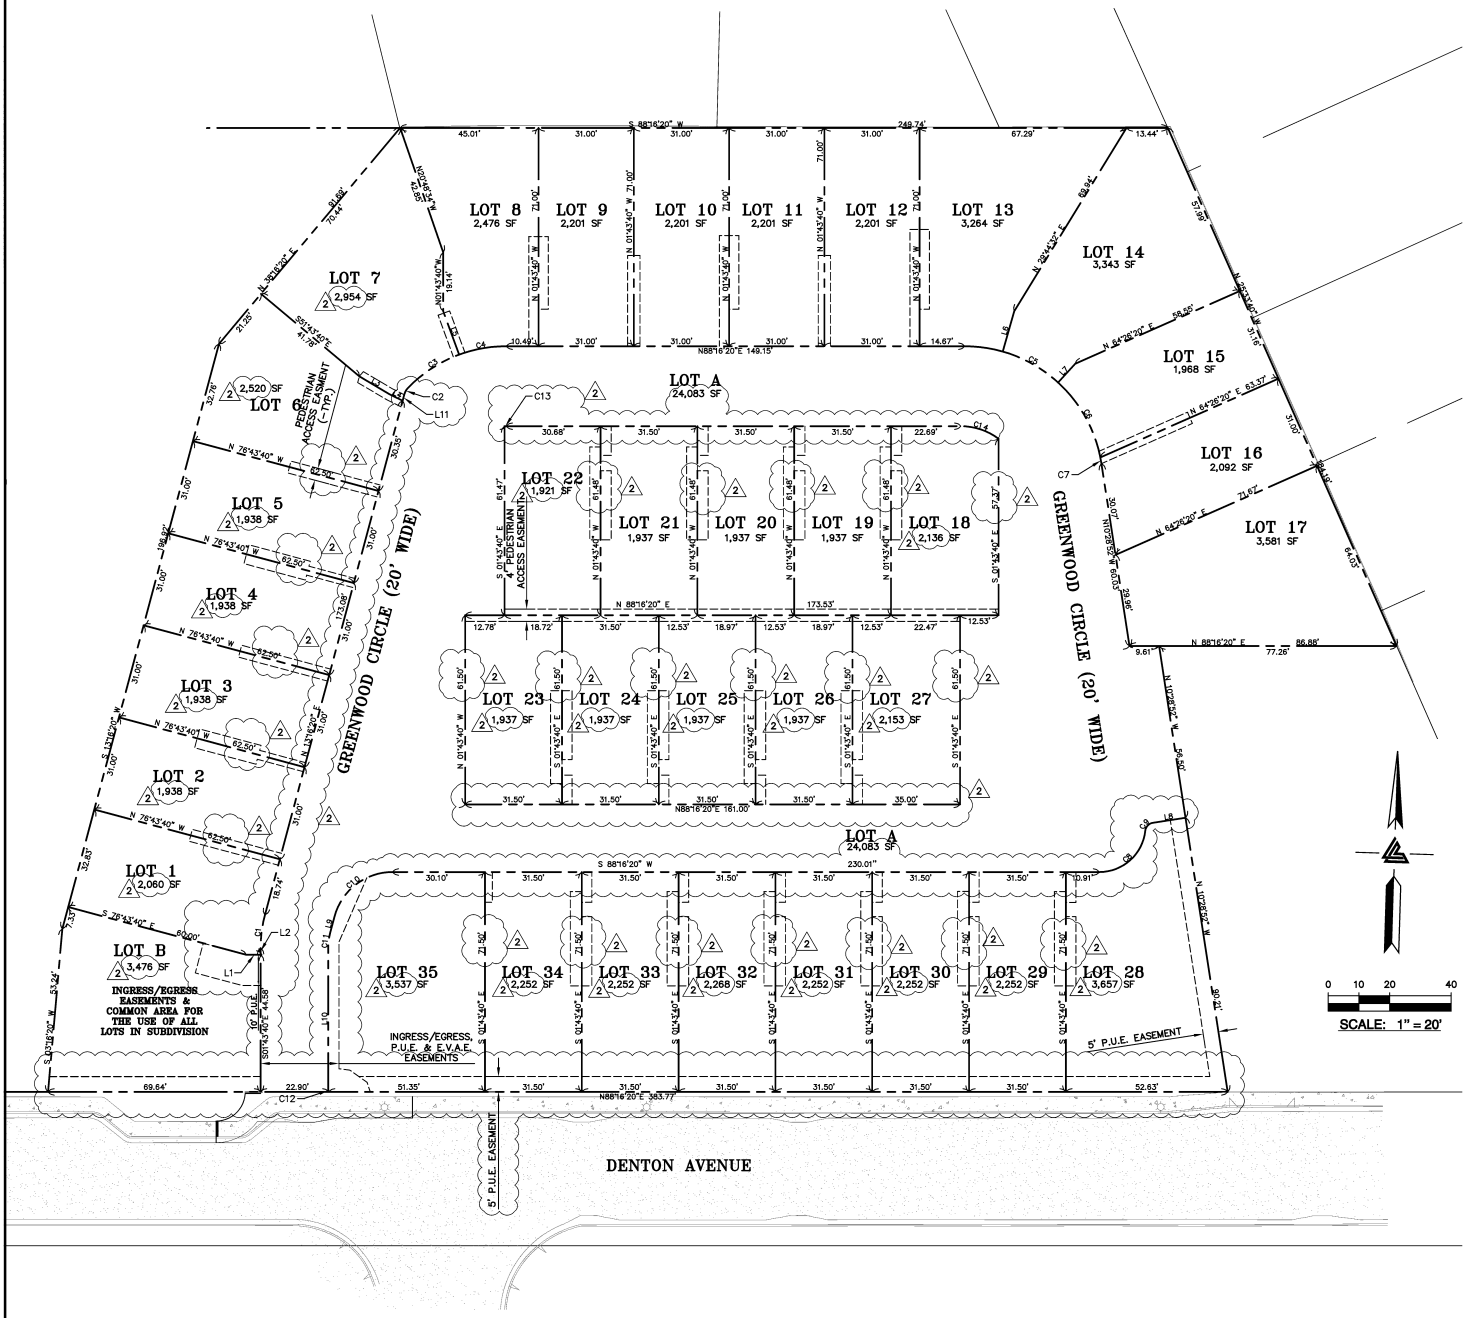
LOT 1 2,060 SF
LOT 2 1,938 SF
LOT 3 1,938 SF
LOT 4 1,938 SF
LOT 5 1,938 SF
LOT 6 2,520 SF
LOT 7 2,954 SF
LOT 8 2,476 SF
LOT 9 2,201 SF
LOT 10 2,201 SF
LOT 11 2,201 SF
LOT 12 2,201 SF
LOT 13 3,264 SF
LOT 14 3,343 SF
LOT 15 1,968 SF
LOT 16 2,092 SF
LOT 17 3,581 SF
LOT 18 2,136 SF
LOT 19 1,937 SF
LOT 20 1,937 SF
LOT 21 1,937 SF
LOT 22 1,921 SF
LOT 23 1,937 SF
LOT 24 1,937 SF
LOT 25 1,937 SF
LOT 26 1,937 SF
LOT 27 2,153 SF
LOT 28 3,657 SF
LOT 29 2,252 SF
LOT 30 2,252 SF
LOT 31 2,252 SF
LOT 32 2,268 SF
LOT 33 2,252 SF
LOT 34 2,252 SF
LOT 35 3,537 SF
LOT A 24,083 SF
LOT A 24,083 SF
LOT B 3,476 SF
INGRESS/EGRESS EASEMENTS & COMMON AREA FOR THE USE OF ALL LOTS IN SUBDIVISION
GREENWOOD CIRCLE (20' WIDE)
GREENWOOD CIRCLE (20' WIDE)
PEDESTRIAN ACCESS EASEMENT (TYP.)
4' PEDESTRIAN ACCESS EASEMENT
INGRESS/EGRESS, P.U.E. & F.V.A.E. EASEMENTS
5' P.U.E. EASEMENT
5' P.U.E. EASEMENT
10' P.U.E.
DENTON AVENUE
N88°16'20"E 149.15'
N88°16'20"E 173.53'
N88°16'20"E 161.00'
N88°16'20"E 363.77'
S 88°16'20" W 249.74'
S 88°16'20" W 230.01'
0 10 20 40
SCALE: 1" = 20'